AREA 2

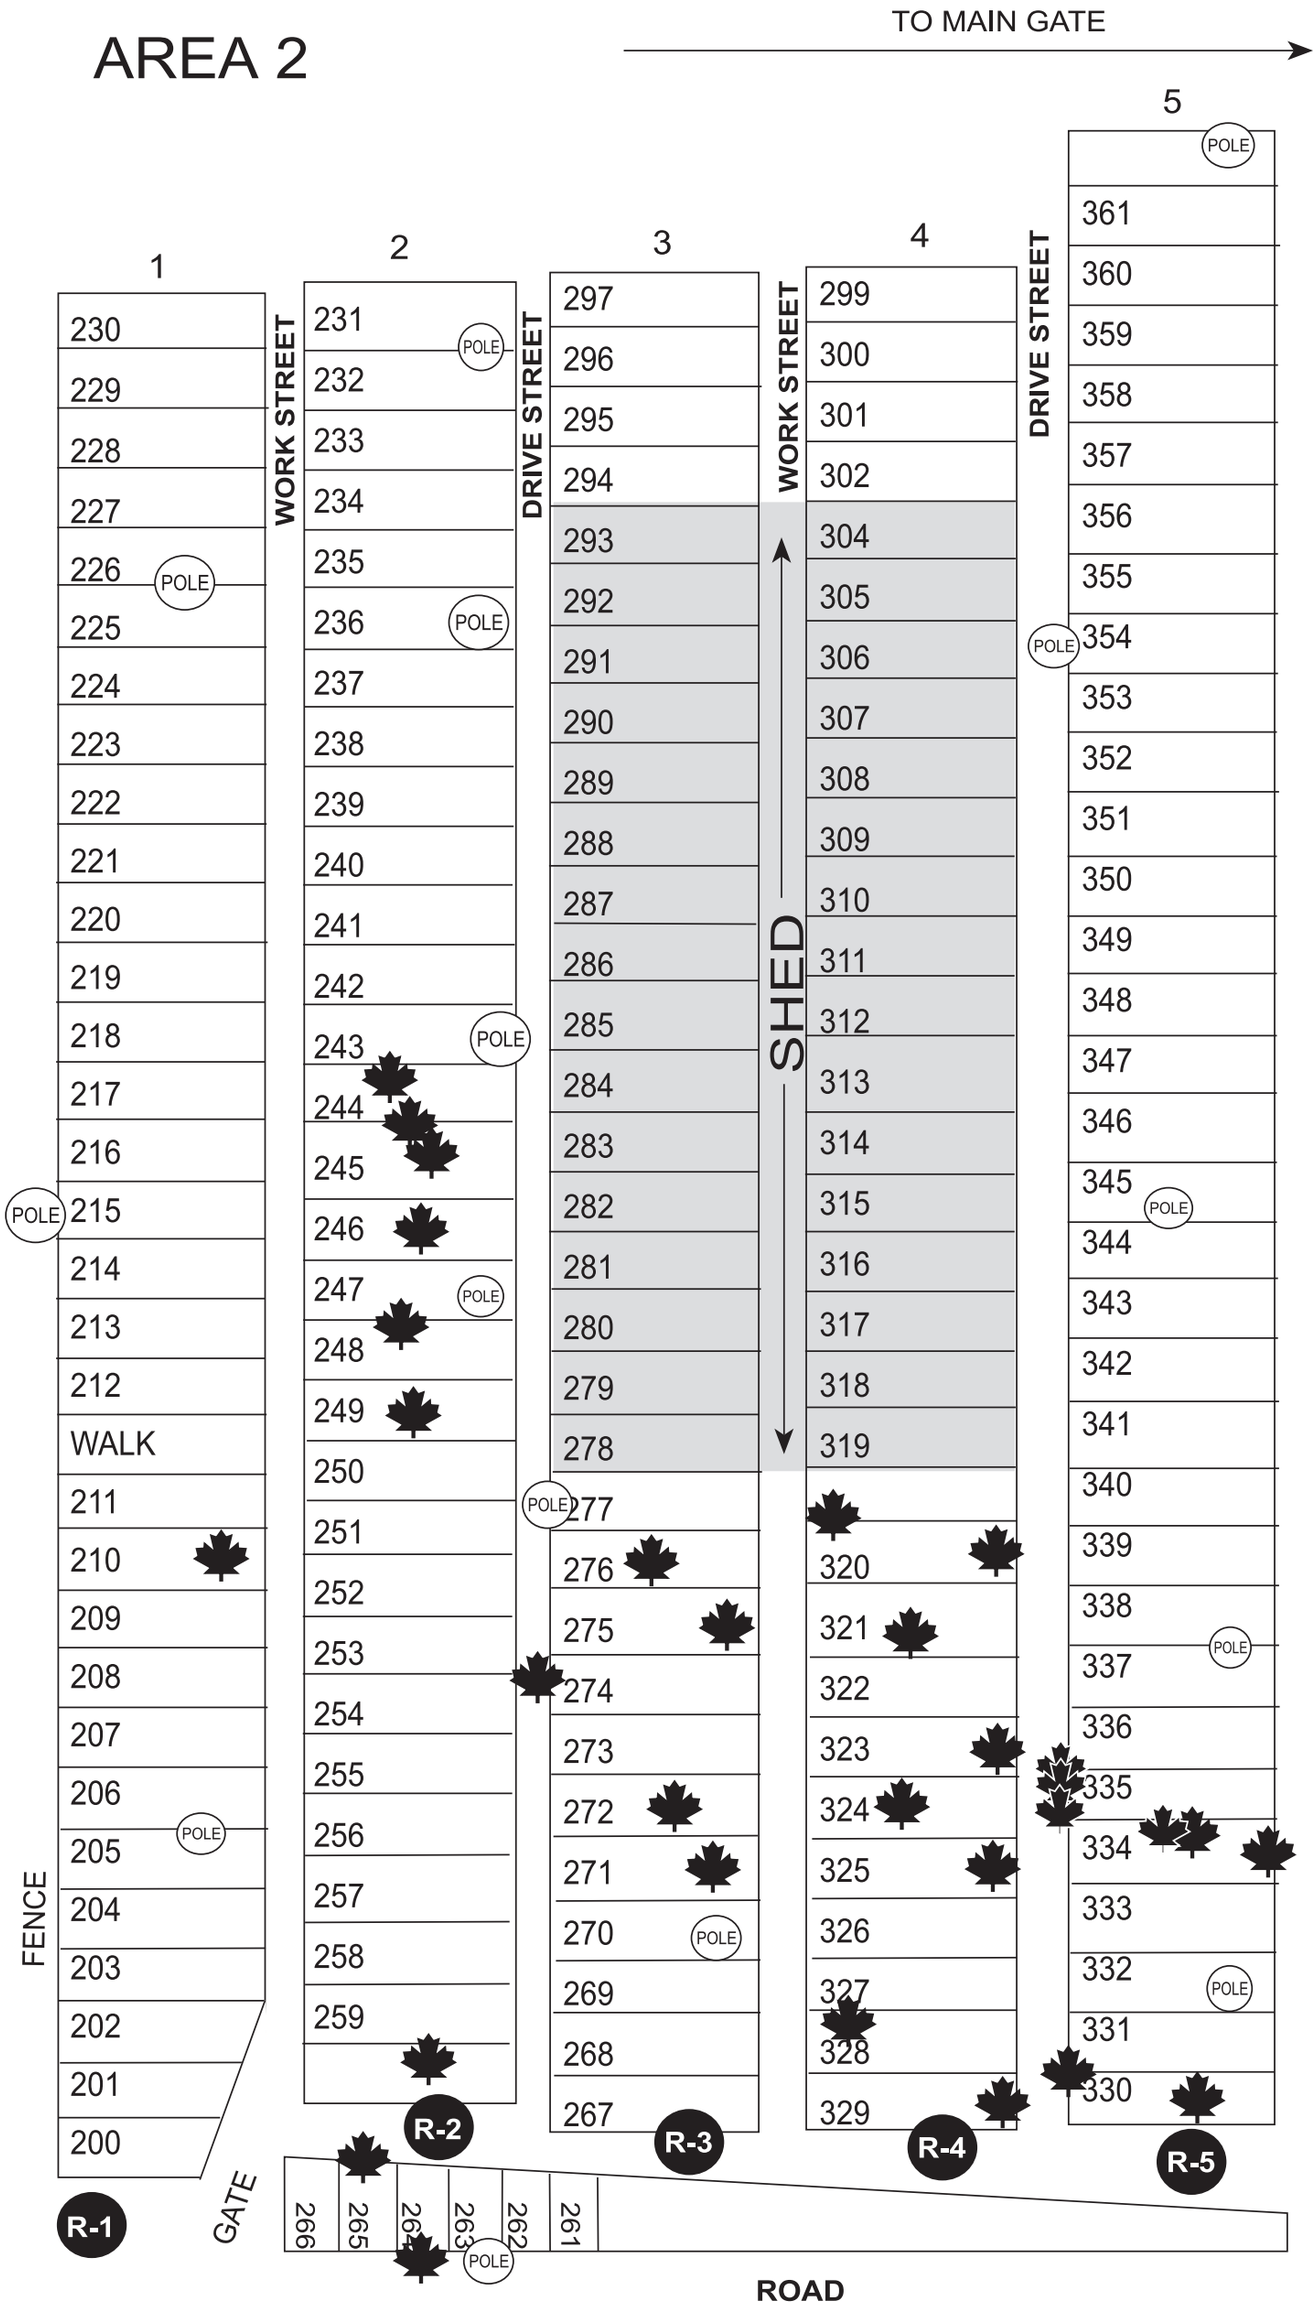
TO MAIN GATE
1
2
3
4
5
WORK STREET
DRIVE STREET
WORK STREET
DRIVE STREET
SHED
POLE
WALK
FENCE
GATE
ROAD
R-1
R-2
R-3
R-4
R-5